



FOR OPTIONAL FINIAL TOPPINGS
REFER TO DRAWING J1/01064

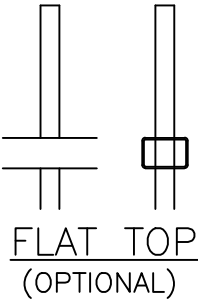

BASEPLATES SLOTTED FOR
M12 CHEMICAL FIXINGS


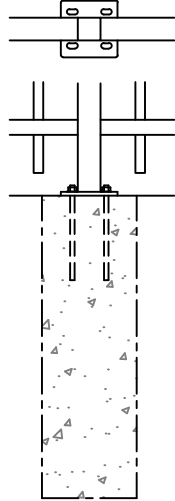


OPTIONAL
BASEPLATED POSTS

NOTES.
ALL DIMENSIONS ARE IN mm (UNO)
GAPS UNDER FENCING ARE
NOMINAL DUE TO GROUND LEVELS.
FOUNDATION SIZES ARE DEPENDANT
UPON SITE CONDITIONS.

MATERIALS.
FENCE POST: 60 x 60 SHS (TYPICAL)
(ASSESSED TO SUIT SITE LOCATION)
RAILS: 60 x 40 RHS
PALES: $\varnothing 25$ CHS

FINISH.
GALVANISED TO BS EN ISO 1461
POWDER COATED: IF REQUESTED

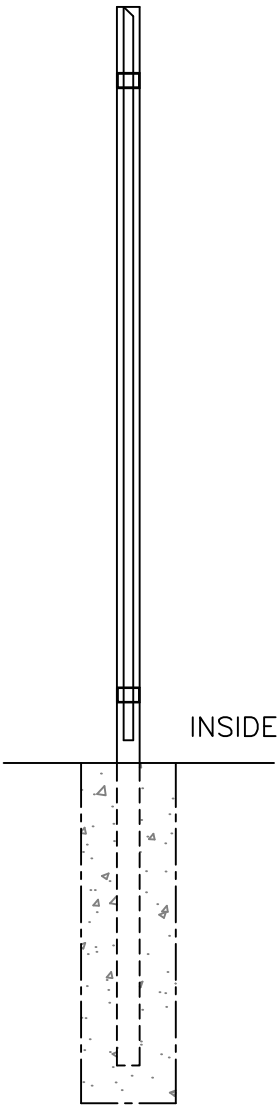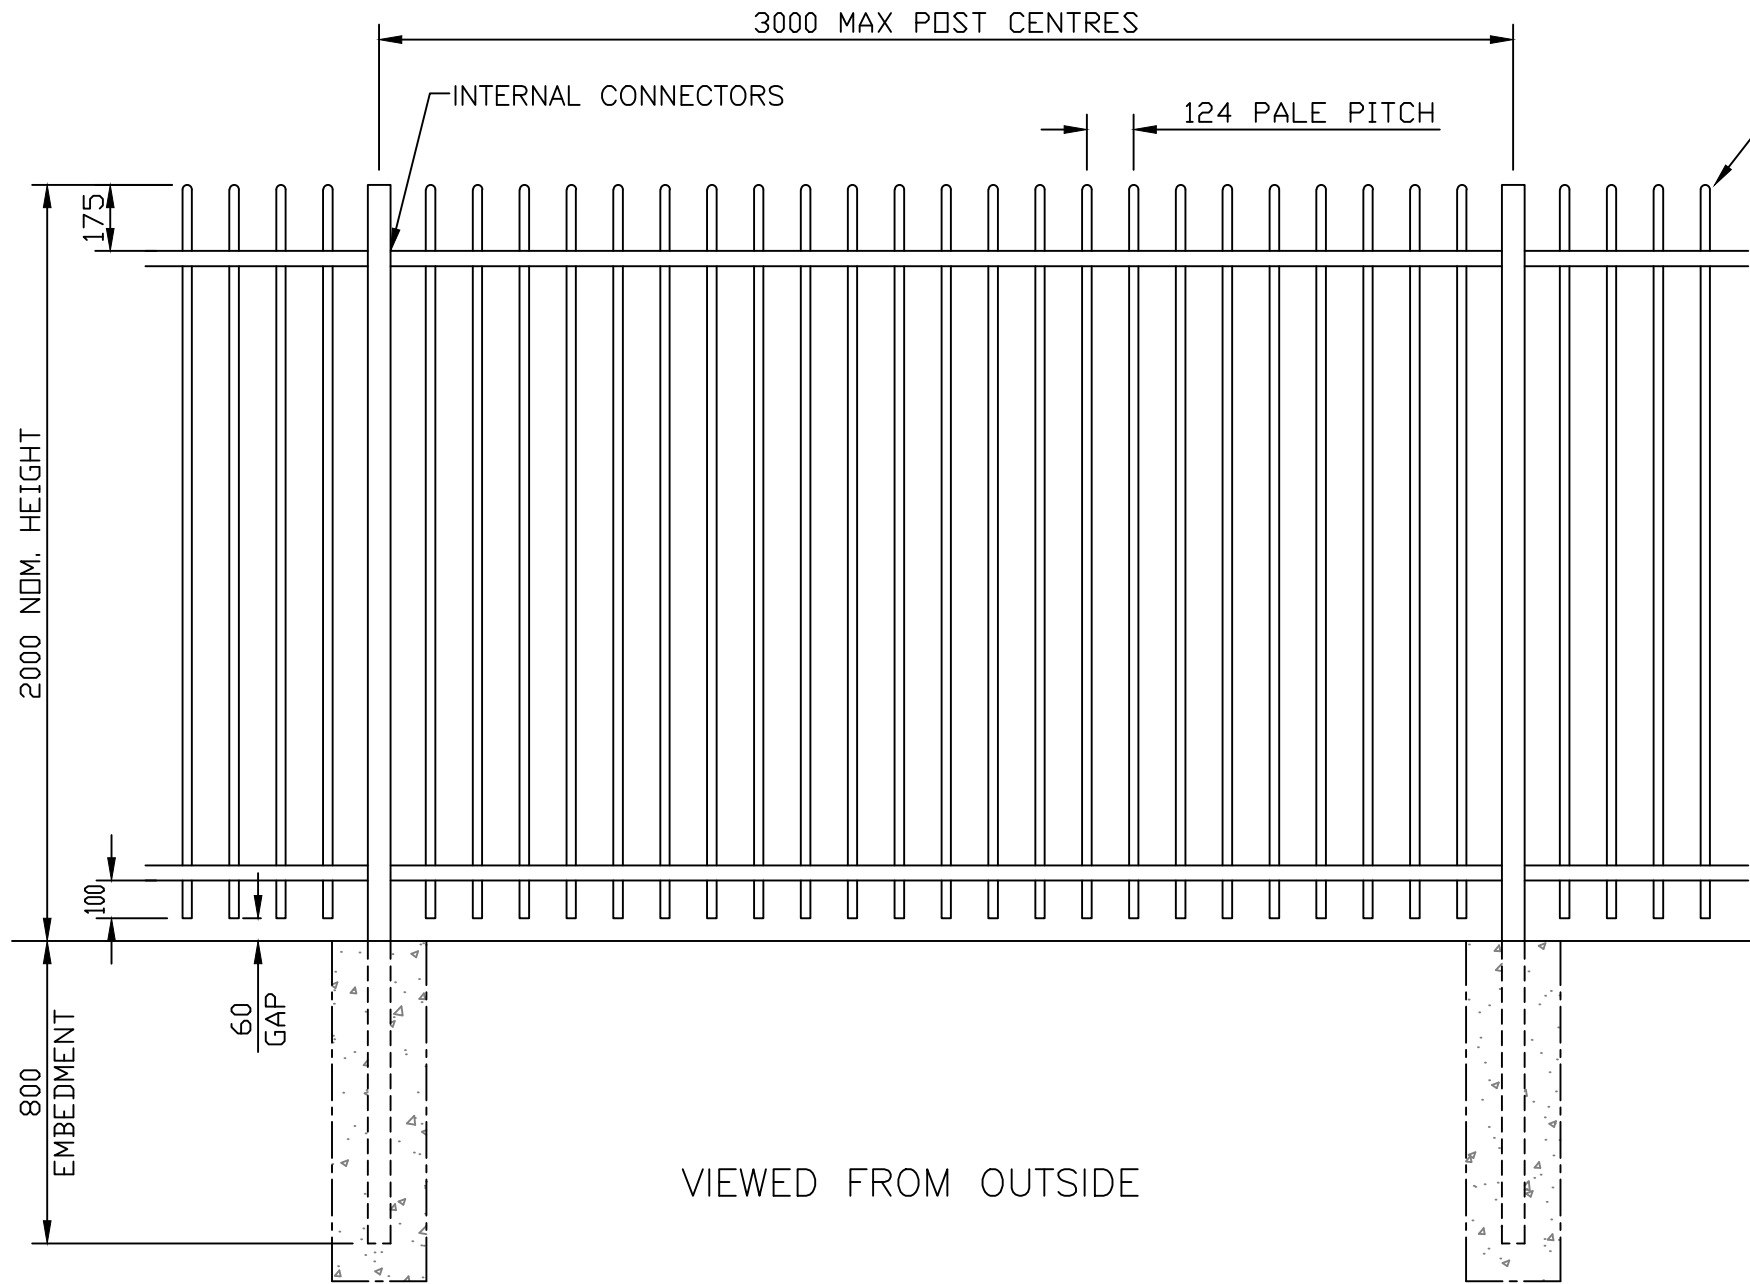

<div><div>Jacksons</div><div>Fencing</div></div>	Stowting Common, Near Ashford, Kent. TN25 6BN Telephone: 01233 750393 Fax: 01233 750403 www.jacksons—fencing.co.uk www.jacksons—security.co.uk	DO NOT SCALE — IF IN DOUBT ASK				Drawn CAJ		TITLE	
						Date 23/05/00		SALES DRAWING 2m HIGH BARBICAN IMPERIAL FENCE	
						Checked CJ		CUSTOMER	
						Size A3	Scale 1:20 U.O.S	ACK No.	
This Drawing Is The Property Of H.S. Jackson & Son (Fencing) Ltd, And May Not Be Copied Or Reproduced In Any Way Without Prior Written Permission.		4	26/02/2020	NEW BORDER + NOTES		Drawing No. J1/01064 Sheet 11			
		3	25/06/2018	BASEPLATE OPTION					
		2	29.01.14	Galv Note Updated					
		1	22/01/10	UPDATED					
		0	23/05/00	ORIGINAL ISSUE					